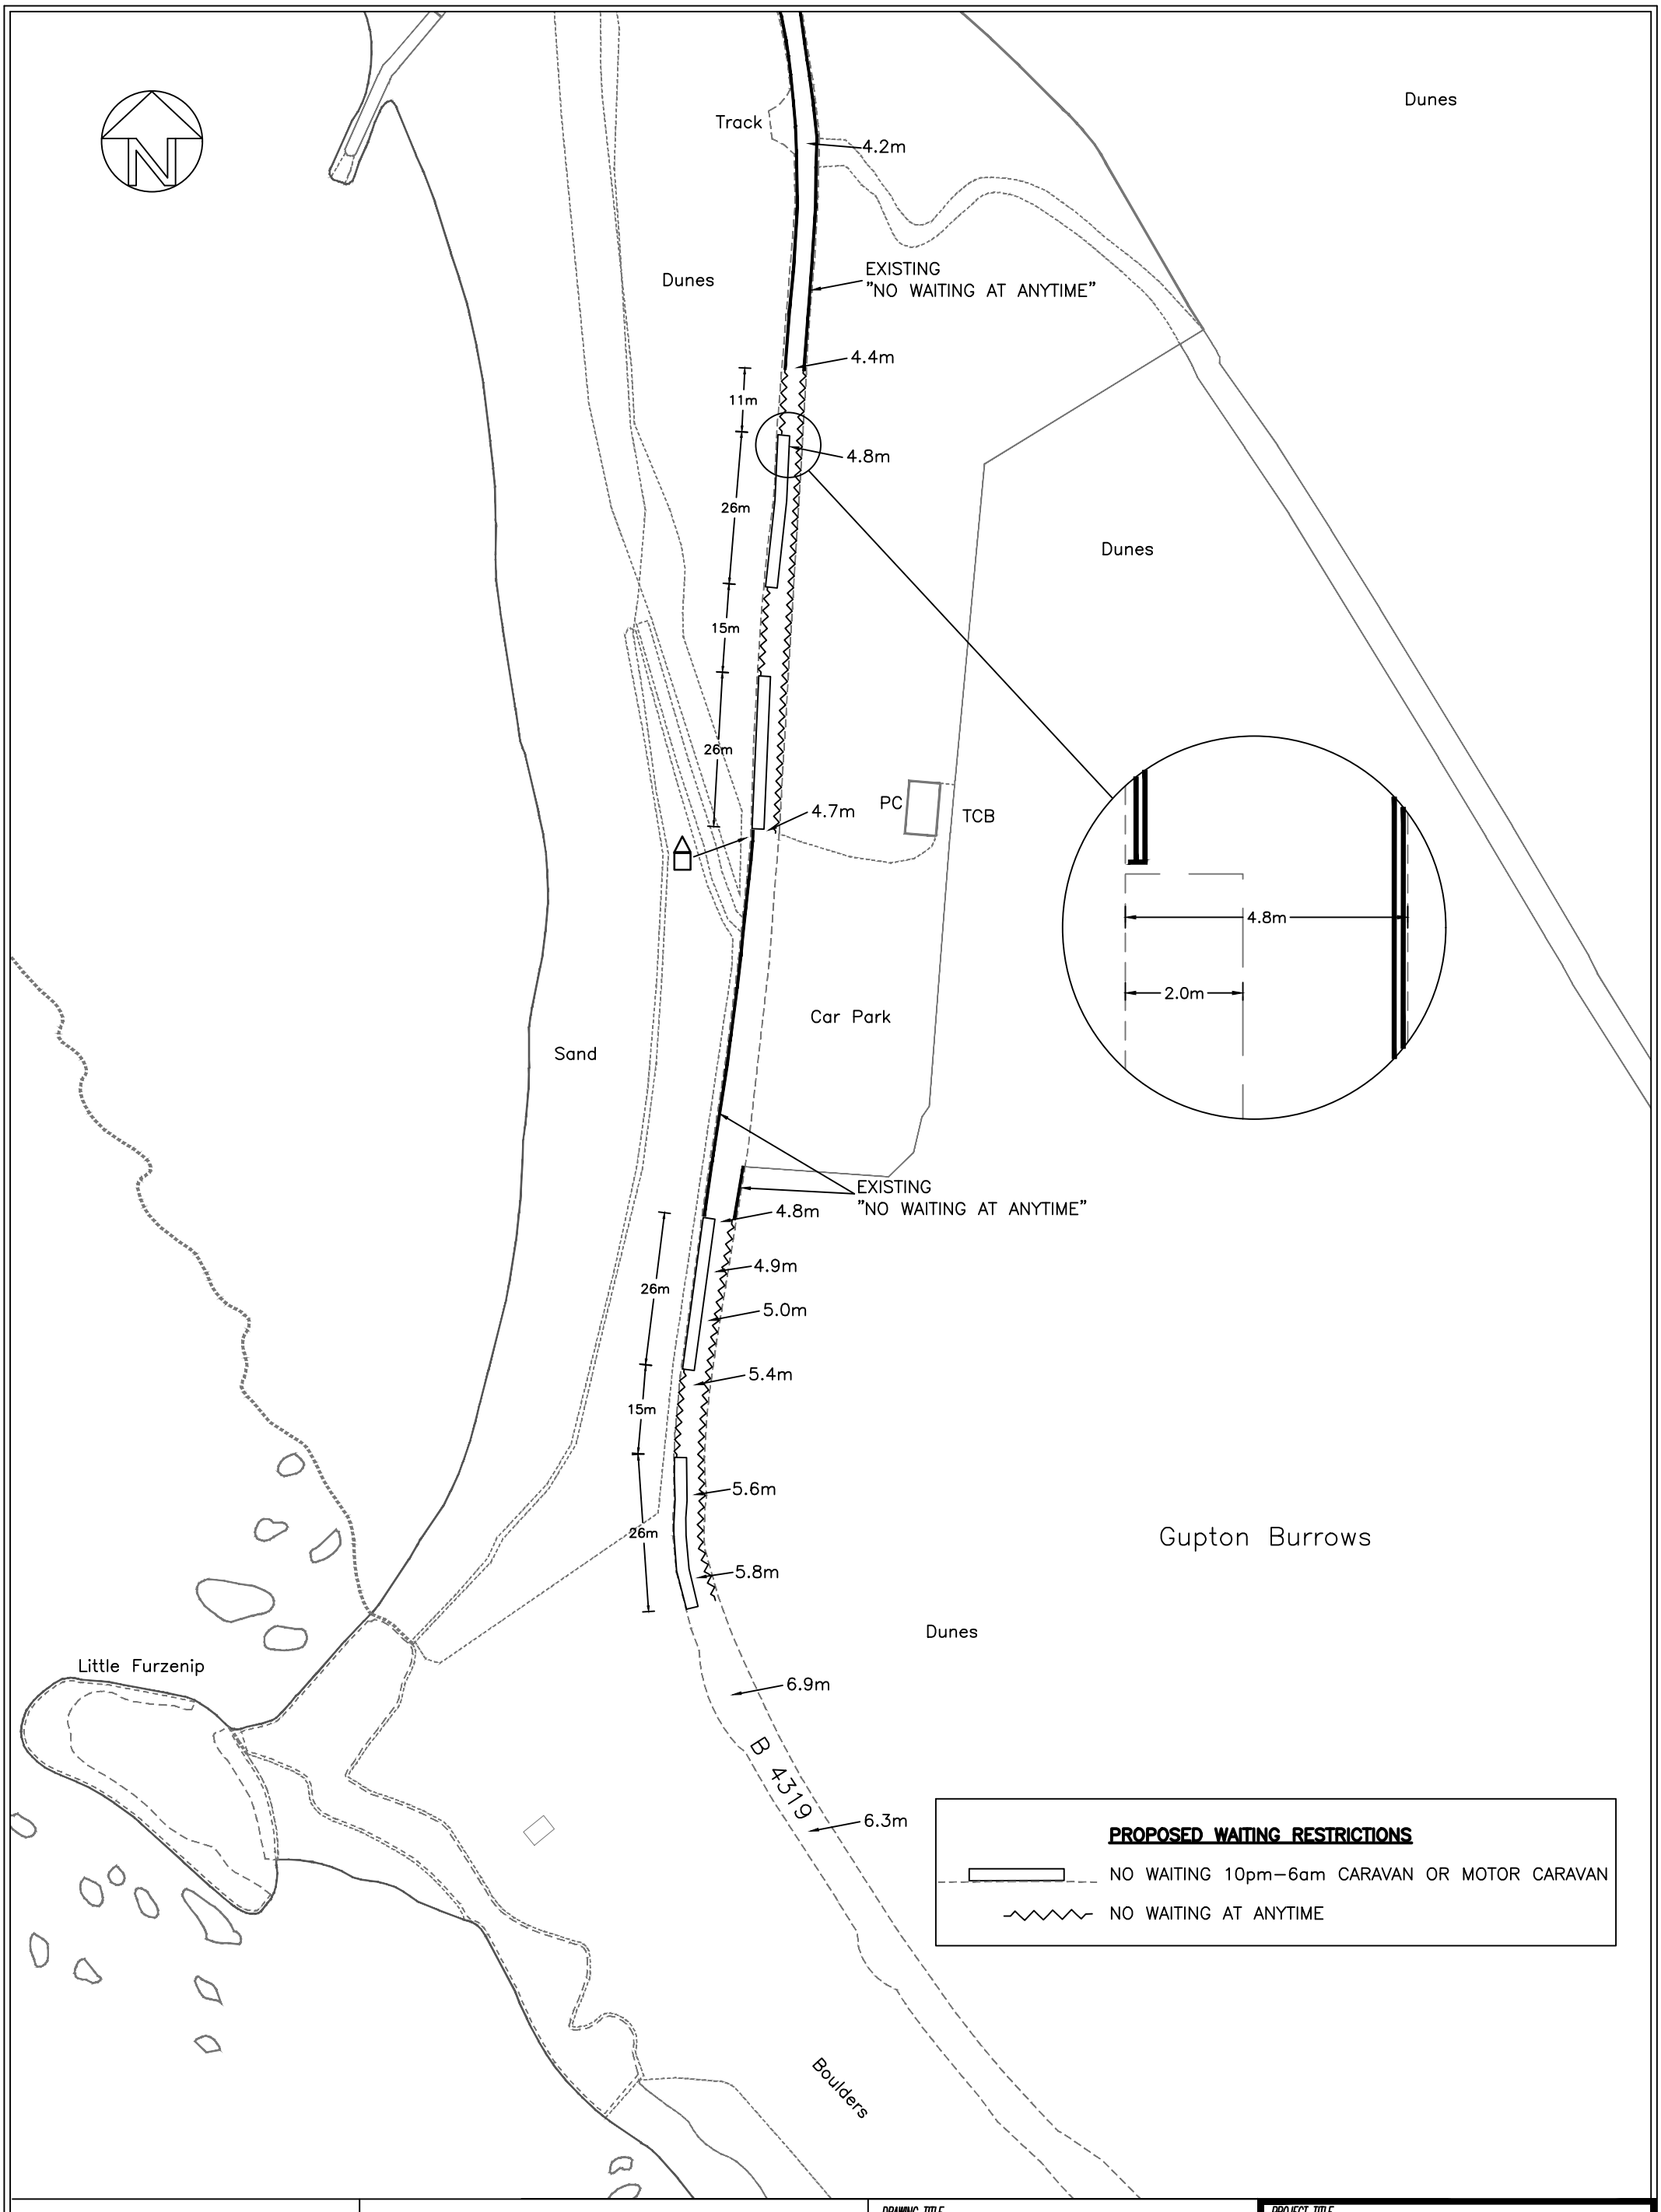

PEMBROKESHIRE COUNTY COUNCIL

Ian R.Westley
B.Eng(Hons), C.Eng, M.I.Mech.E., M.C.I.B.S.E.

Pembrokeshire County Council.
County Hall, HAVERFORDWEST,
Pembrokeshire, SA61 1TP.

Tel: 01437 764551
Fax: 01437 769451

DRAWING TITLE

GENERAL ARRANGEMENT

DRAWN BY			CHECKED			SCALE
ORIGINATOR			APPROVED			1:1000

PROJECT TITLE

B4319 FRESHWATER WEST
PROPOSED WAITING RESTRICTIONS

CAD REF.	DRAWING No.
PROJECT PHASE	REV.